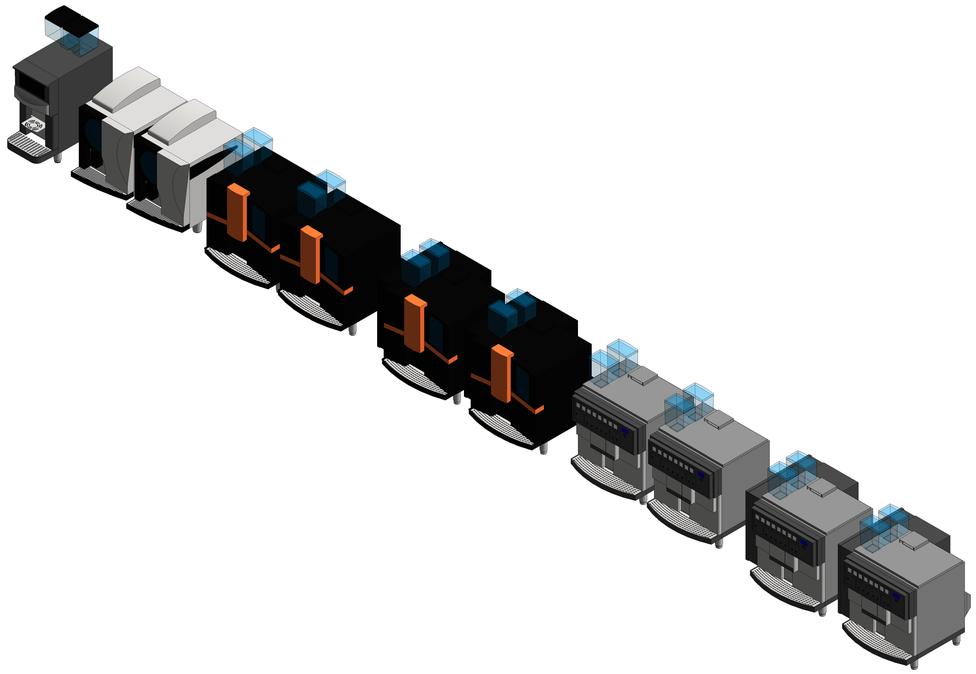

2 3D View

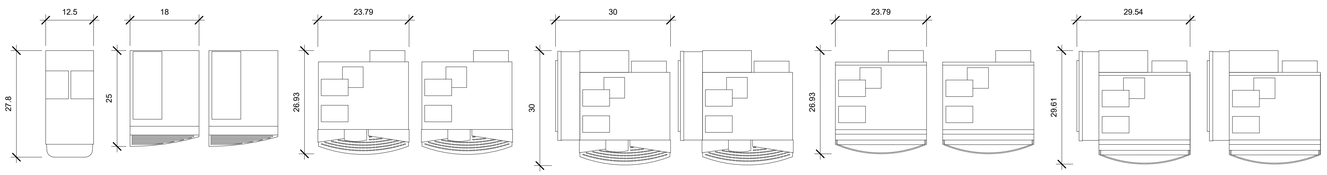

1 Specialty Equipment Plan
3/4" = 1'-0"

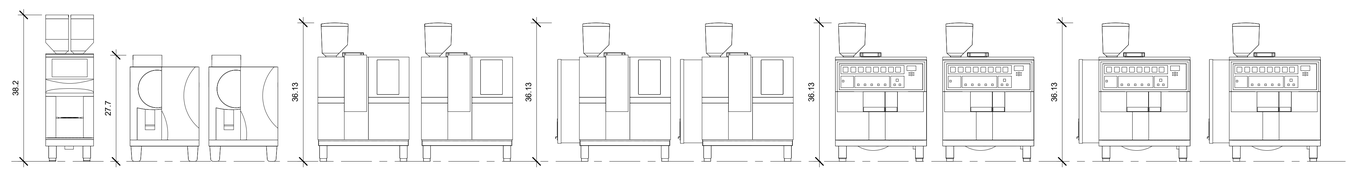

3 Front Elevation
3/4" = 1'-0"

Electrical Schedule

Type Mark	Description	Manufacturer	Model	Family	Length	Depth	Height	Volts	Watts	Phase	Cycle	FL Amps	HP	Conn Plug	Electrical Remarks	Cold Water Size	Indirect Waste Size	Plumbing Remarks	Weight in Pounds
	BEVERAGE SYSTEM	CONCORDIA	ASCENT TOUCH	QF_CONCORDIA_ASCENT TOUCH	12.5	27.8	38.2	208 V	6240 W	1	60 Hz	30.00 A				1/2"	3/4"		125
	BEVERAGE SYSTEM	CONCORDIA	INTEGRA	QF_CONCORDIA_INTEGRA_cat	18	25	27.7	200 V	6000 W	1	60 Hz	30.00 A				1/2"	3/4"		245
	BEVERAGE SYSTEM	CONCORDIA	INTEGRA	QF_CONCORDIA_INTEGRA_cat	18	25	27.7	240 V	7200 W	1	60 Hz	30.00 A				1/2"	3/4"		245
	BEVERAGE SYSTEM	CONCORDIA	XPRESS TOUCH 0	QF_CONCORDIA_XPRESS_TOUCH_0_cat	23.79	26.93	36.13	200 V	6000 W	1	60 Hz	30.00 A				1/2"	3/4"		245
	BEVERAGE SYSTEM	CONCORDIA	XPRESS TOUCH 0	QF_CONCORDIA_XPRESS_TOUCH_0_cat	23.79	26.93	36.13	240 V	7200 W	1	60 Hz	30.00 A				1/2"	3/4"		245
	BEVERAGE SYSTEM	CONCORDIA	XPRESS TOUCH 6	QF_CONCORDIA_XPRESS_TOUCH_6_cat	30	30	36.13	200 V	6000 W	1	60 Hz	30.00 A				1/2"	3/4"		245
	BEVERAGE SYSTEM	CONCORDIA	XPRESS TOUCH 6	QF_CONCORDIA_XPRESS_TOUCH_6_cat	30	30	36.13	240 V	7200 W	1	60 Hz	30.00 A				1/2"	3/4"		245
	BEVERAGE SYSTEM	CONCORDIA	XPRESS X0	QF_CONCORDIA_XPRESS_X0_cat	23.79	26.93	36.13	200 V	6000 W	1	60 Hz	30.00 A				1/2"	3/4"		245
	BEVERAGE SYSTEM	CONCORDIA	XPRESS X0	QF_CONCORDIA_XPRESS_X0_cat	23.79	26.93	36.13	240 V	7200 W	1	60 Hz	30.00 A				1/2"	3/4"		245
	BEVERAGE SYSTEM	CONCORDIA	XPRESS X6	QF_CONCORDIA_XPRESS_X6_cat	29.54	29.61	36.13	200 V	6000 W	1	60 Hz	30.00 A				1/2"	3/4"		245
	BEVERAGE SYSTEM	CONCORDIA	XPRESS X6	QF_CONCORDIA_XPRESS_X6_cat	29.54	29.61	36.13	240 V	7200 W	1	60 Hz	30.00 A				1/2"	3/4"		245

REVEQUIP™
REVIT FAMILIES FOR DESIGNERS

www.rev-equip.com

CONCORDIA
BEVERAGE SYSTEMS

No.	Description	Date

CONCORDIA

CONCORDIA

3D Views, Equipment Plan and Schedule

Project Number	R1161.01R
Date	10-02-2020
Drawn By	JY
Checked By	JM/GC

FS1

Scale	3/4" = 1'-0"

02/10/2020 1:22:11 PM